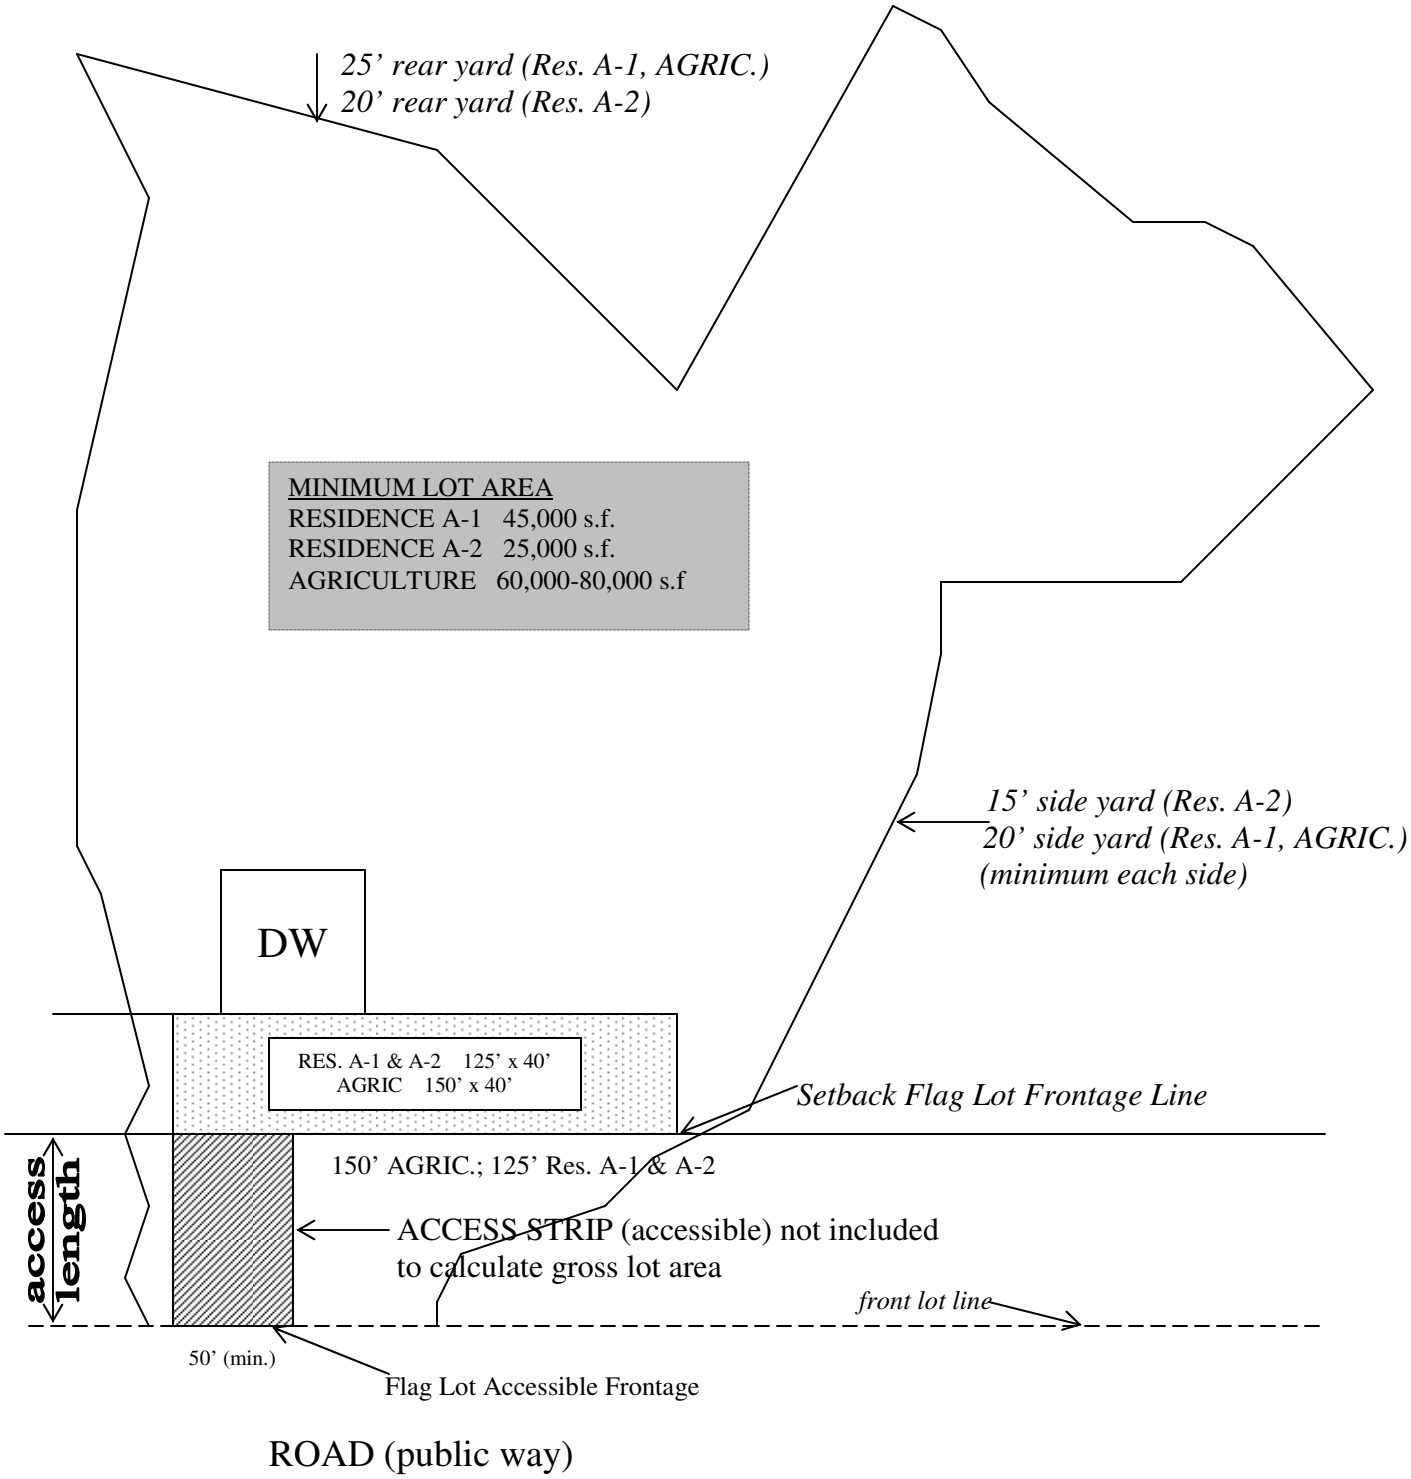

FLAG LOT

TYPE 1

N.T.S

South Hadley
Planning Board